This plan is conceptual, all dimensions are to be verified. Materials are represented in their future condition in a more mature state. All designs and ideas contained in these drawings are not to be used as final construction documents by other than RIVERTOWN LANDSCAPES, LLC. They are the sole property of RIVERTOWN LANDSCAPES, LLC. and are not to be duplicated or put to bid without express written consent. Graphic representations are for illustrative purposes; field adjustments may be made during installation in keeping with the design intent

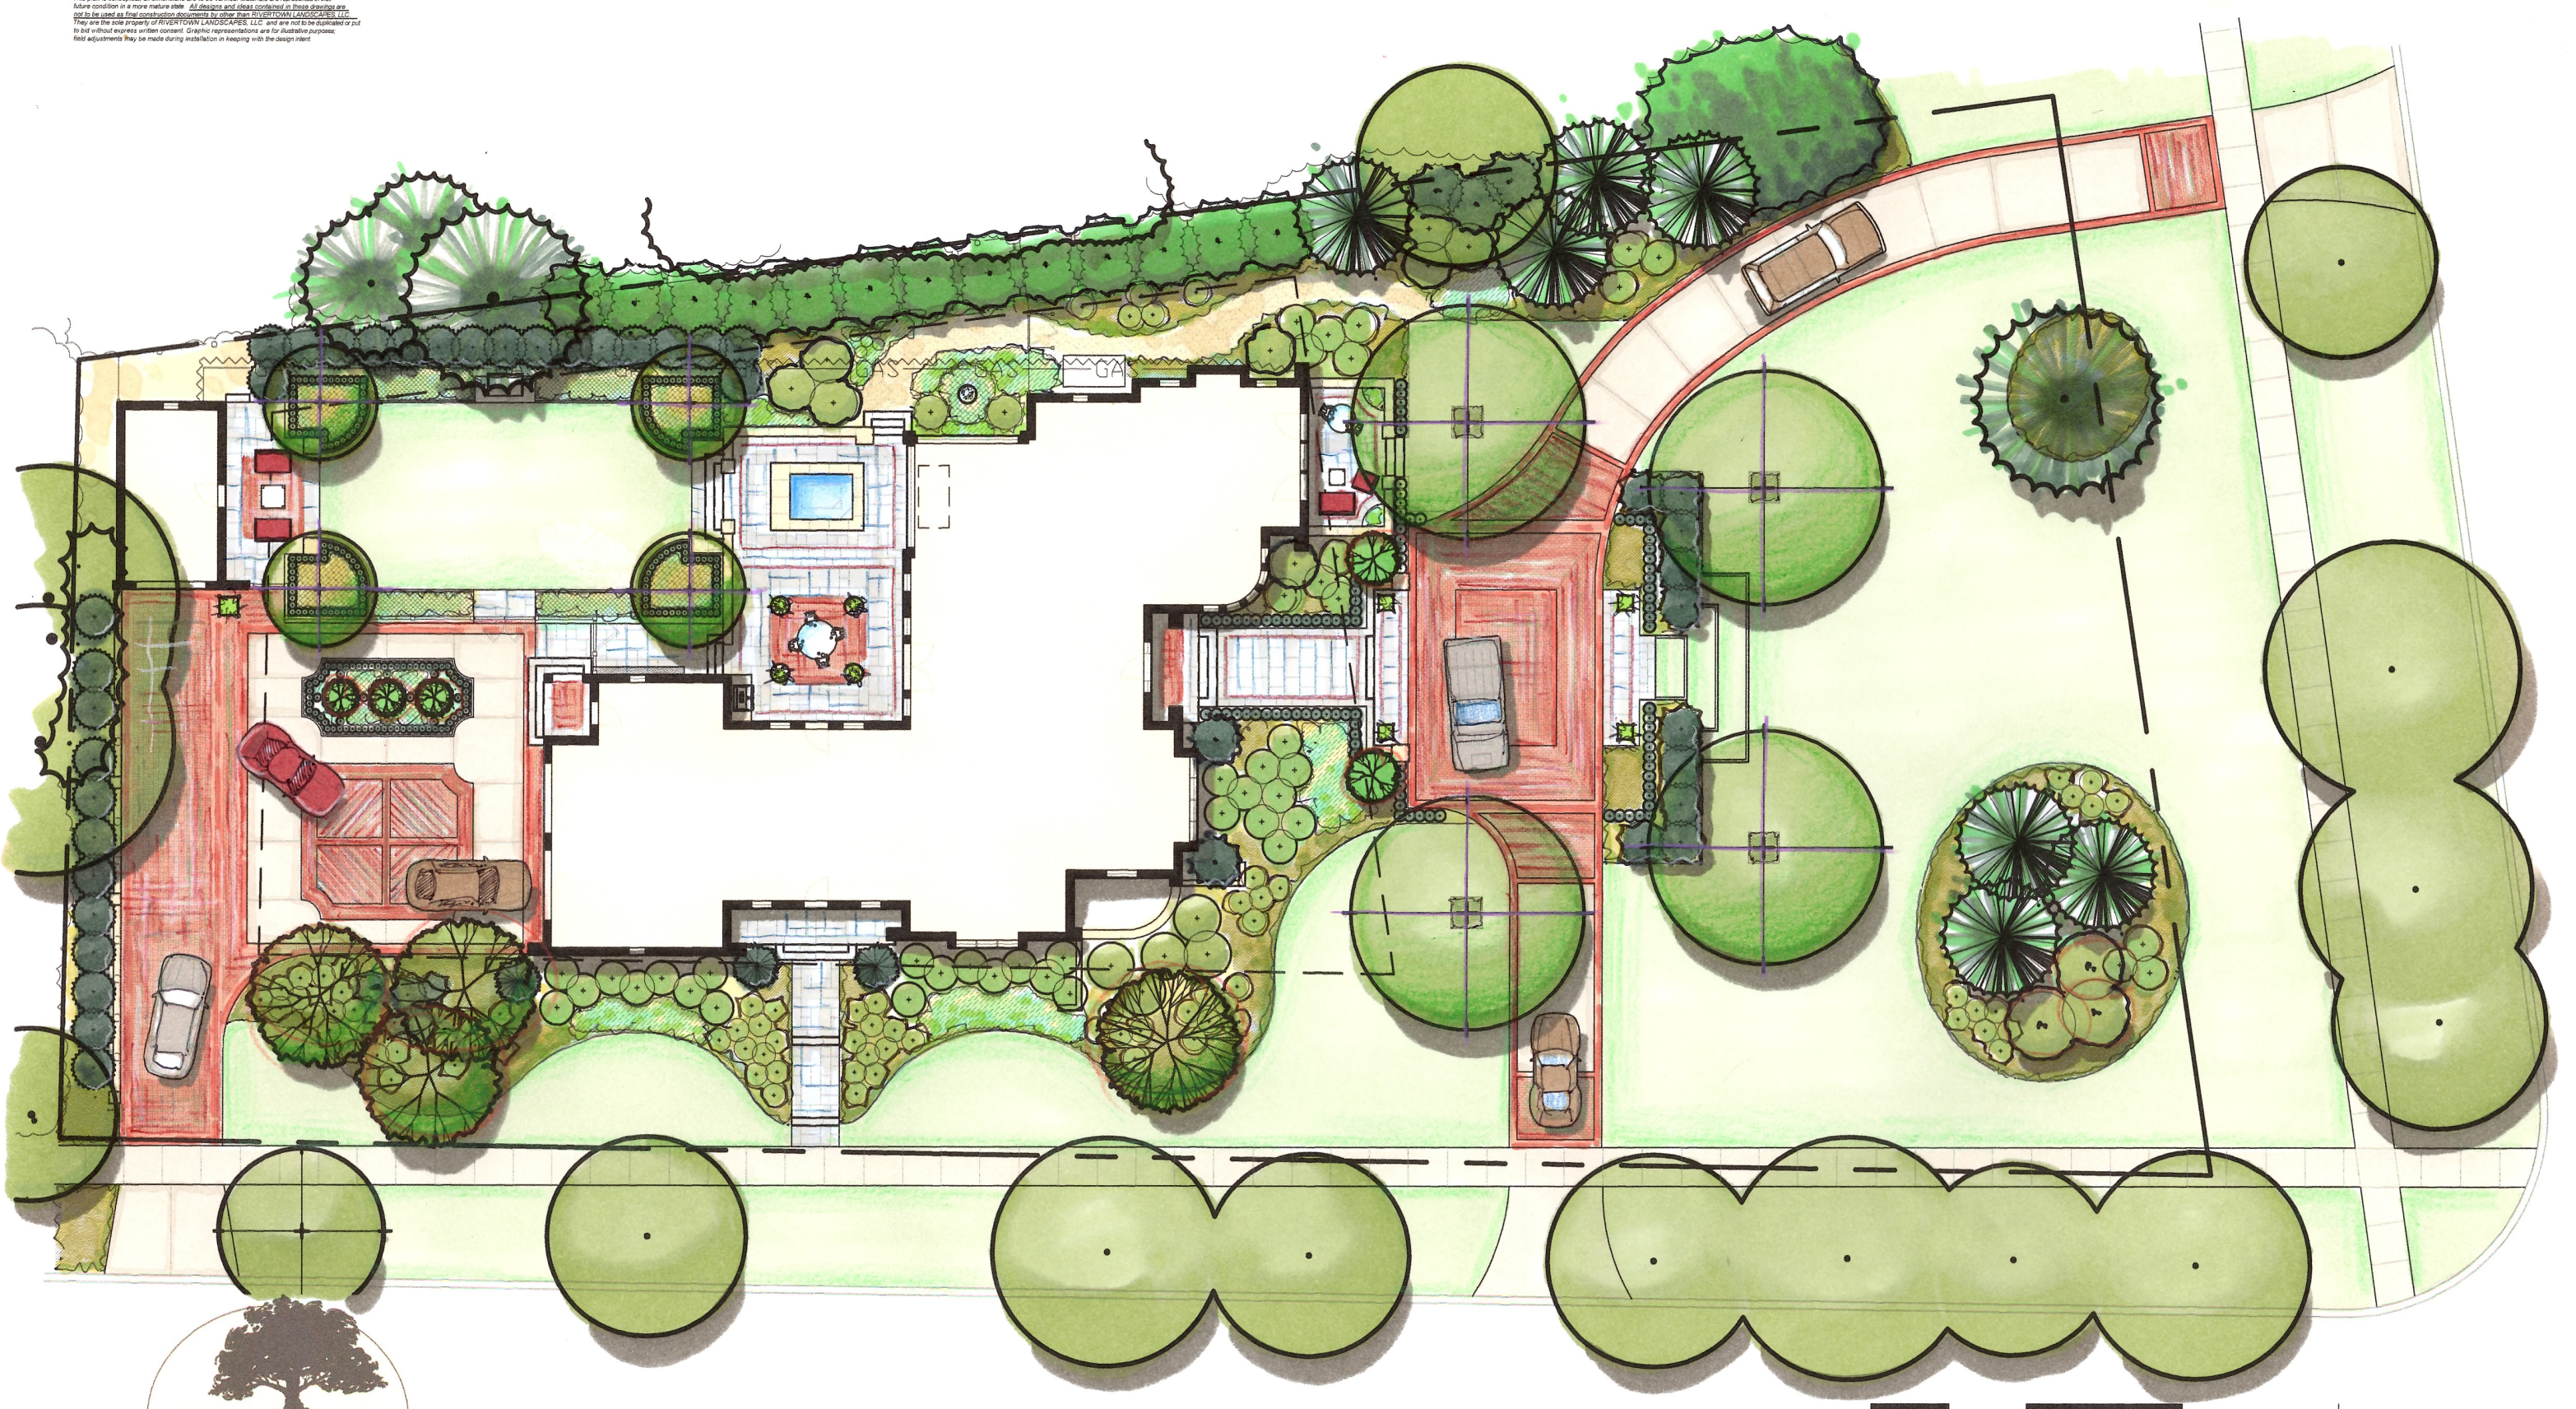

RIVERTOWN LANDSCAPES

11950 Northland Drive Rockford, Michigan 49341
tel: 616.866.1700
www.rivertownlandscapes.com

overall landscape design

scale: 1" = 20'-0" May 07, 2014

L0.1

Project No: